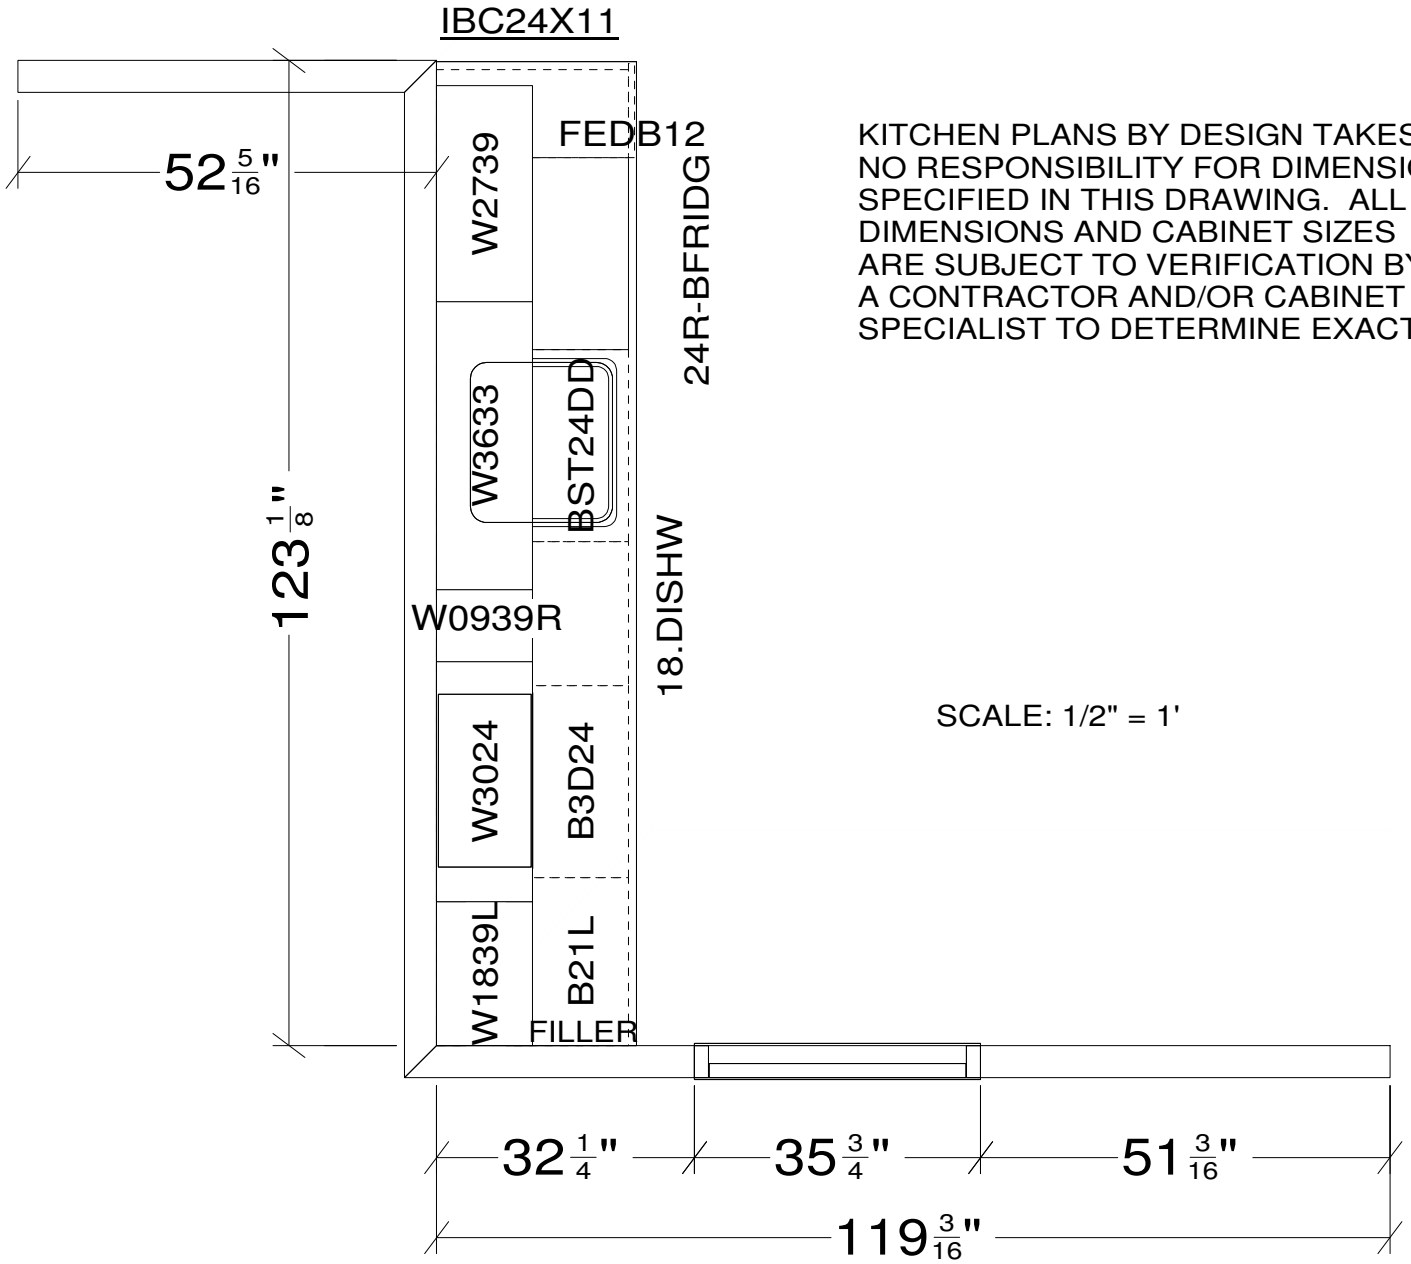

KITCHEN PLANS BY DESIGN TAKES NO RESPONSIBILITY FOR DIMENSIONS SPECIFIED IN THIS DRAWING. ALL DIMENSIONS AND CABINET SIZES ARE SUBJECT TO VERIFICATION BY A CONTRACTOR AND/OR CABINET SPECIALIST TO DETERMINE EXACT FIT.
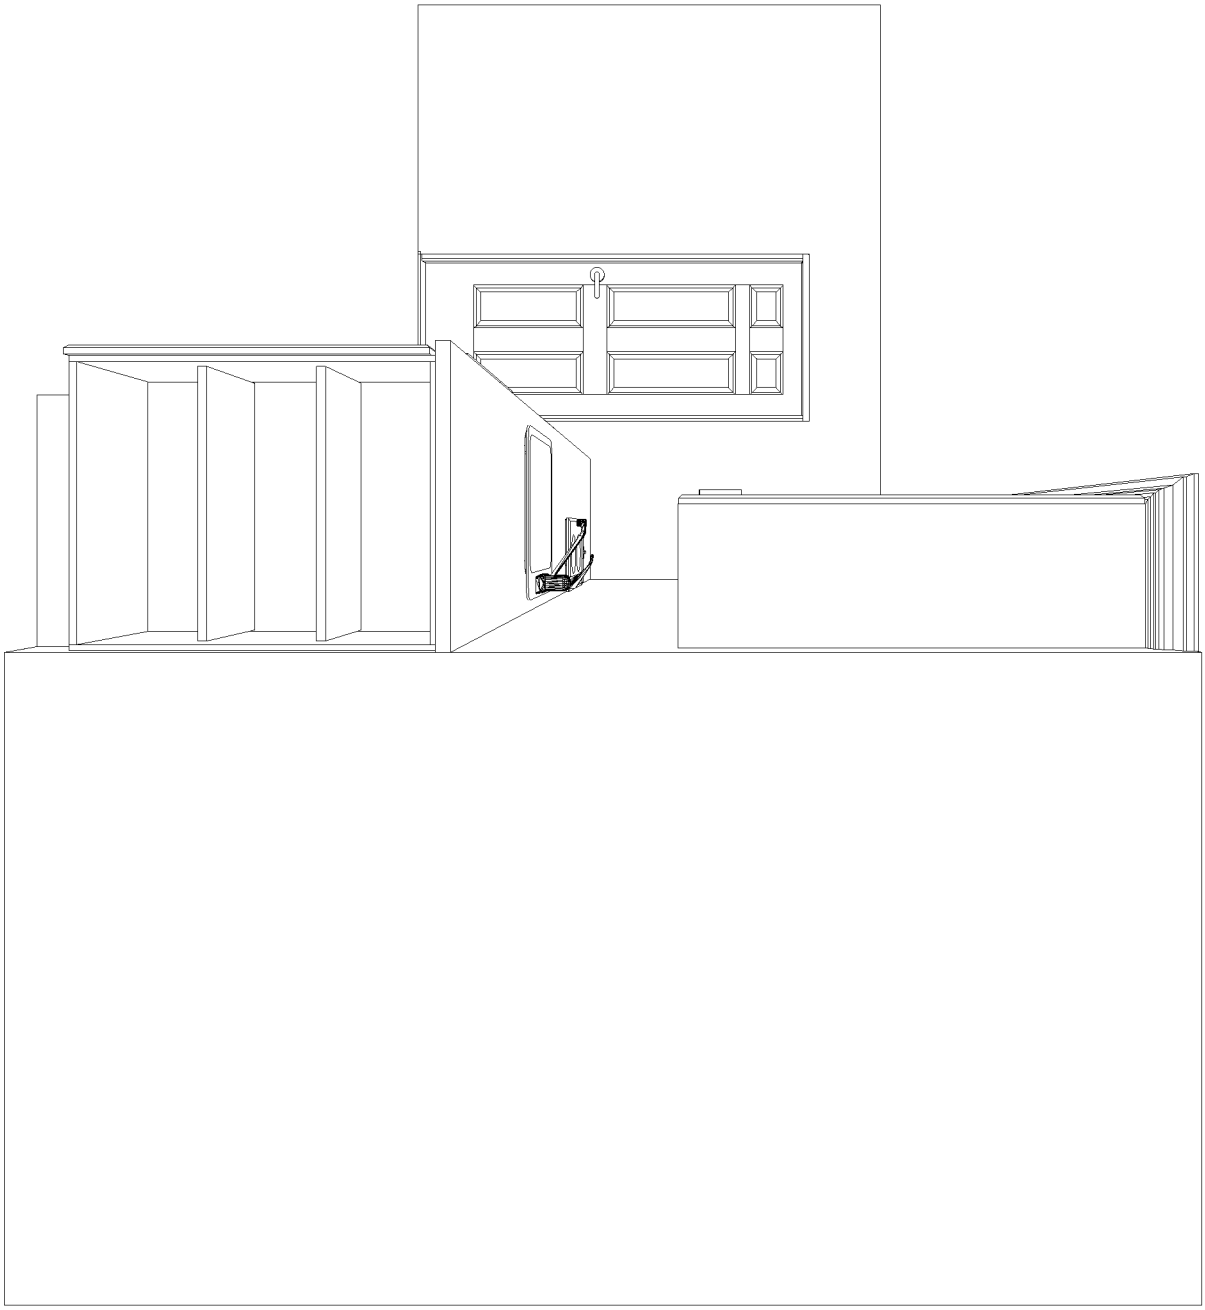
SCALE: 1/2" = 1'